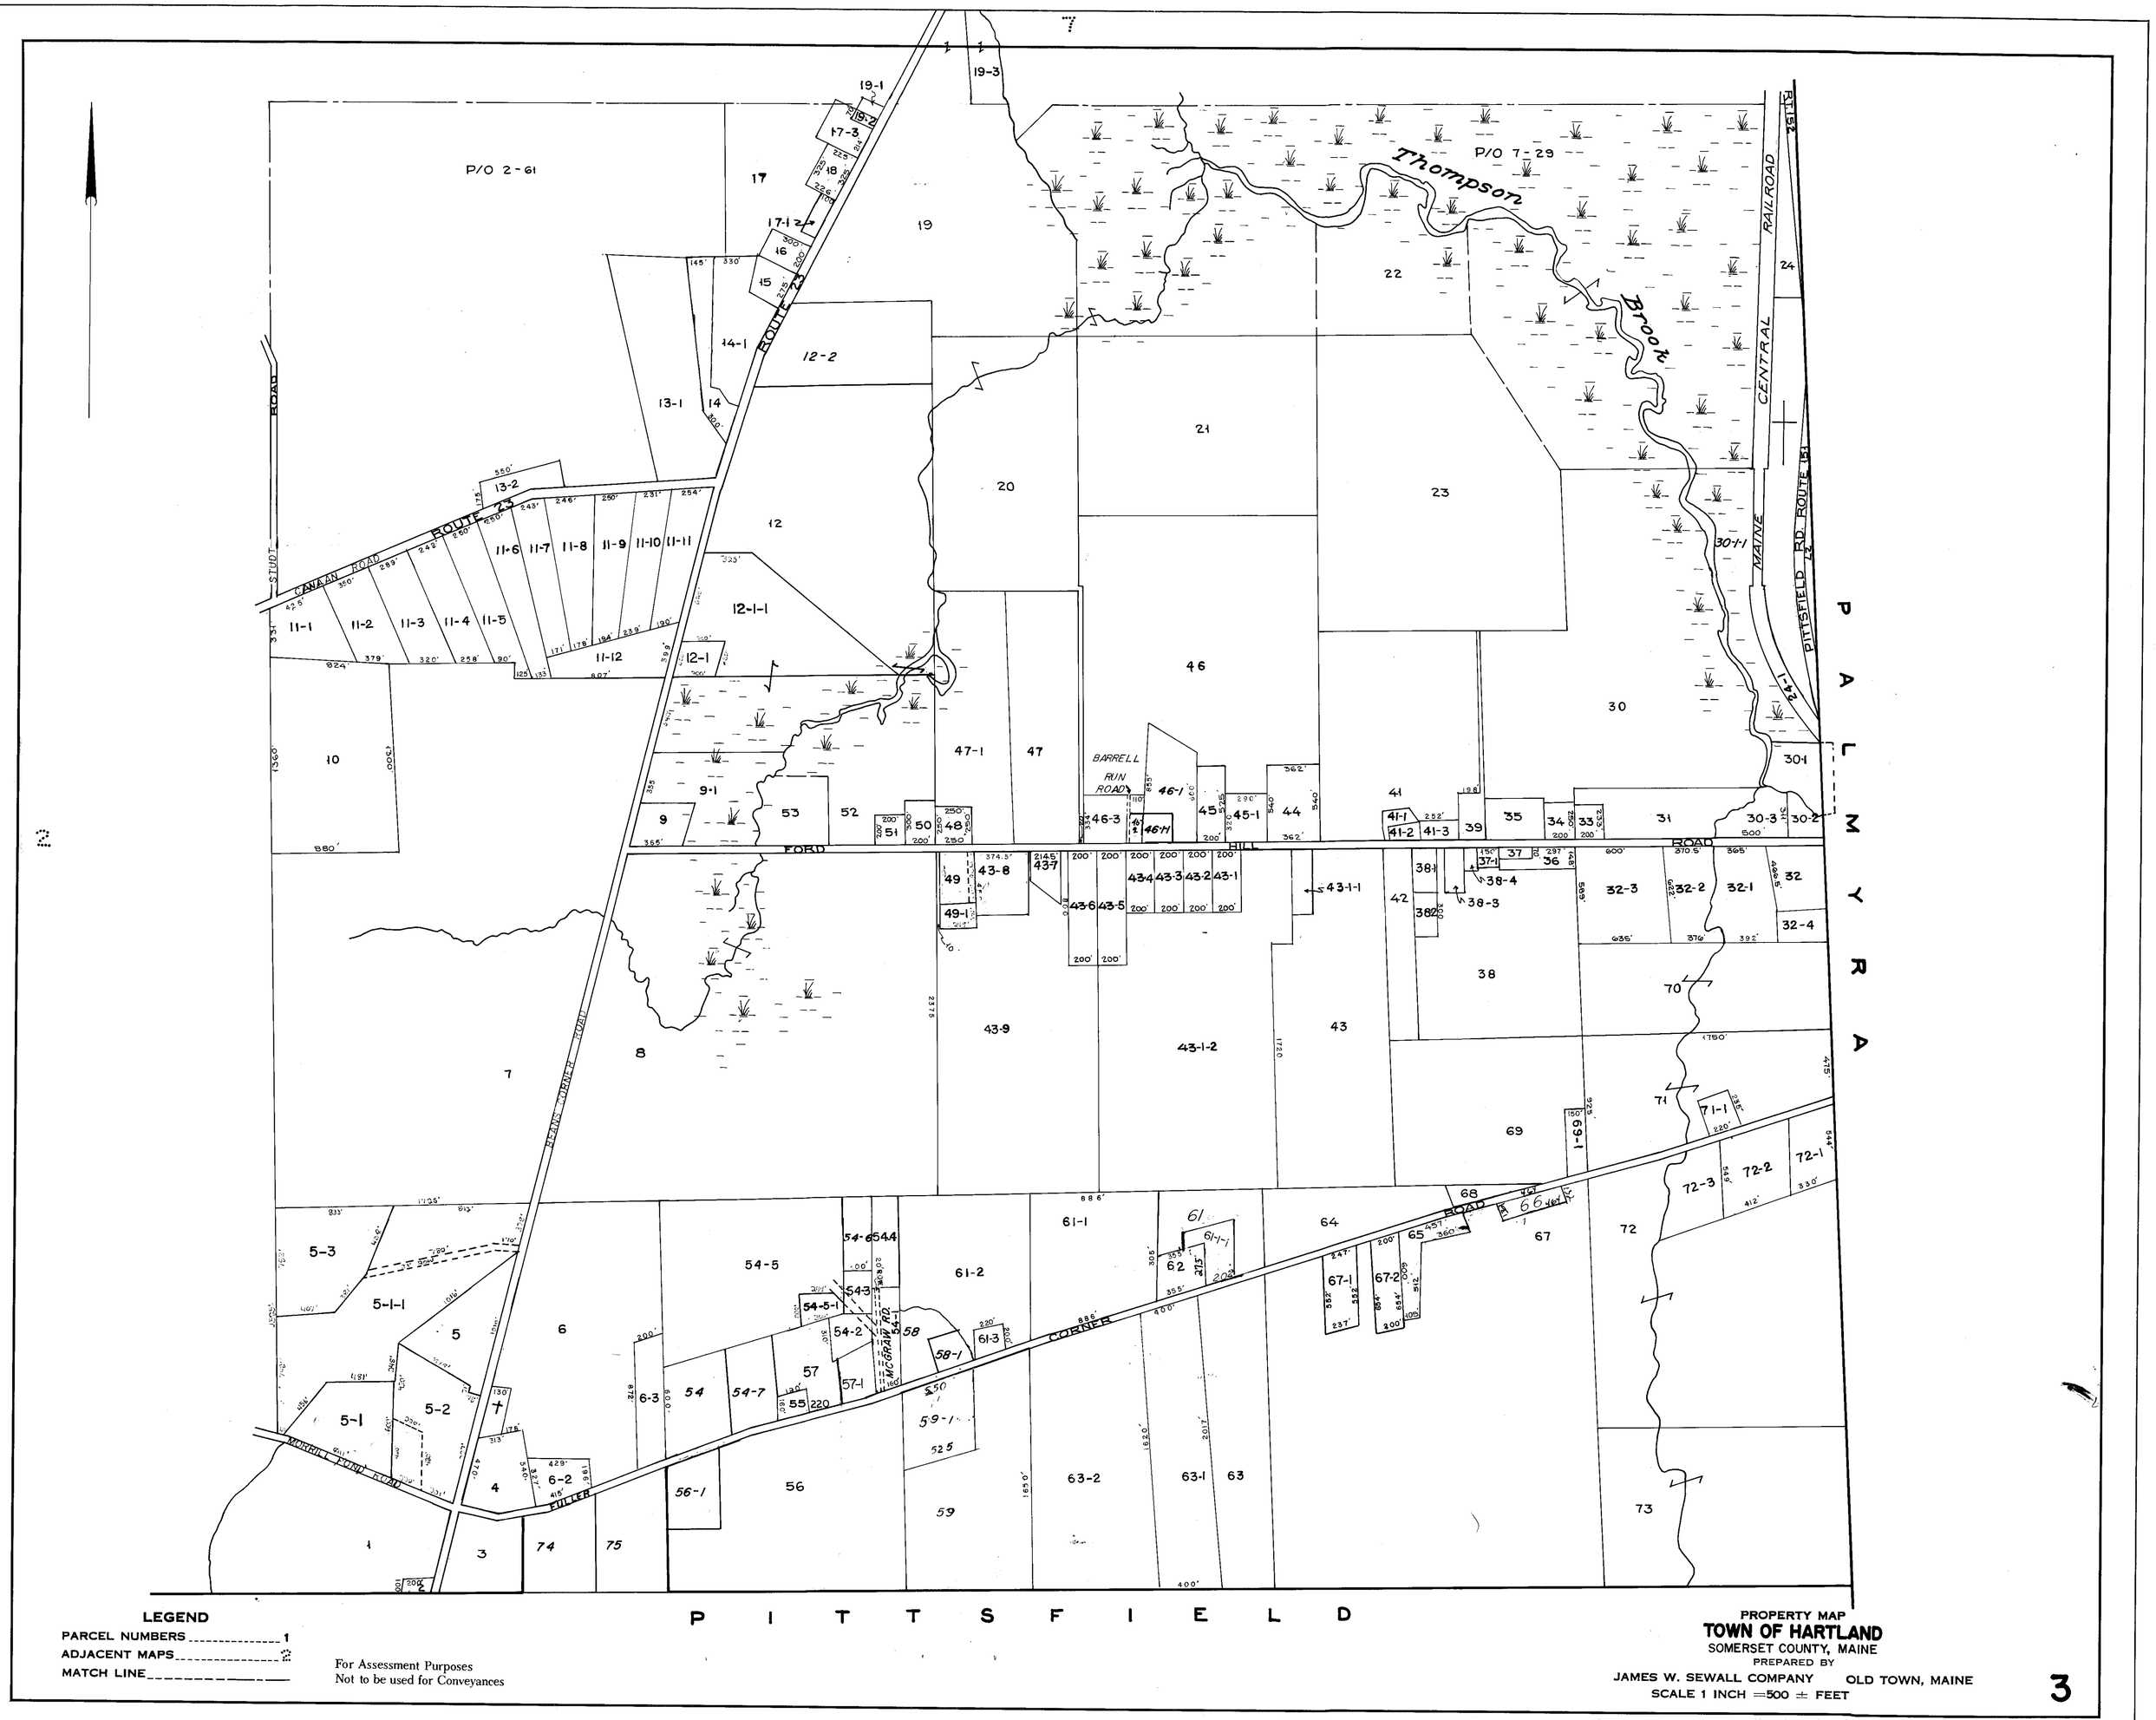

P/O 2-61
P/O 7-29
Thompson Brook
MAINE CENTRAL RAILROAD
PITTSFIELD RD. ROUTE 151
RT. 152
ROUTE 23
CANAAN ROAD
STUDT ROAD
BARRELL RUN ROAD
FORD HILL ROAD
BEANS CORNER ROAD
MORRILL POND ROAD
FULLER CORNER ROAD
MCGRAW RD.
P A L M Y R A
P I T T S F I E L D
LEGEND
PARCEL NUMBERS 1
ADJACENT MAPS
MATCH LINE
For Assessment Purposes
Not to be used for Conveyances
PROPERTY MAP
TOWN OF HARTLAND
SOMERSET COUNTY, MAINE
PREPARED BY
JAMES W. SEWALL COMPANY OLD TOWN, MAINE
SCALE 1 INCH =500 ± FEET
3